


MPA 2026
SHERATON HOTEL PETALING JAYA
PRE-FUNCTION & PINNACLE 1 & 2
29 - 31 OCTOBER 2026

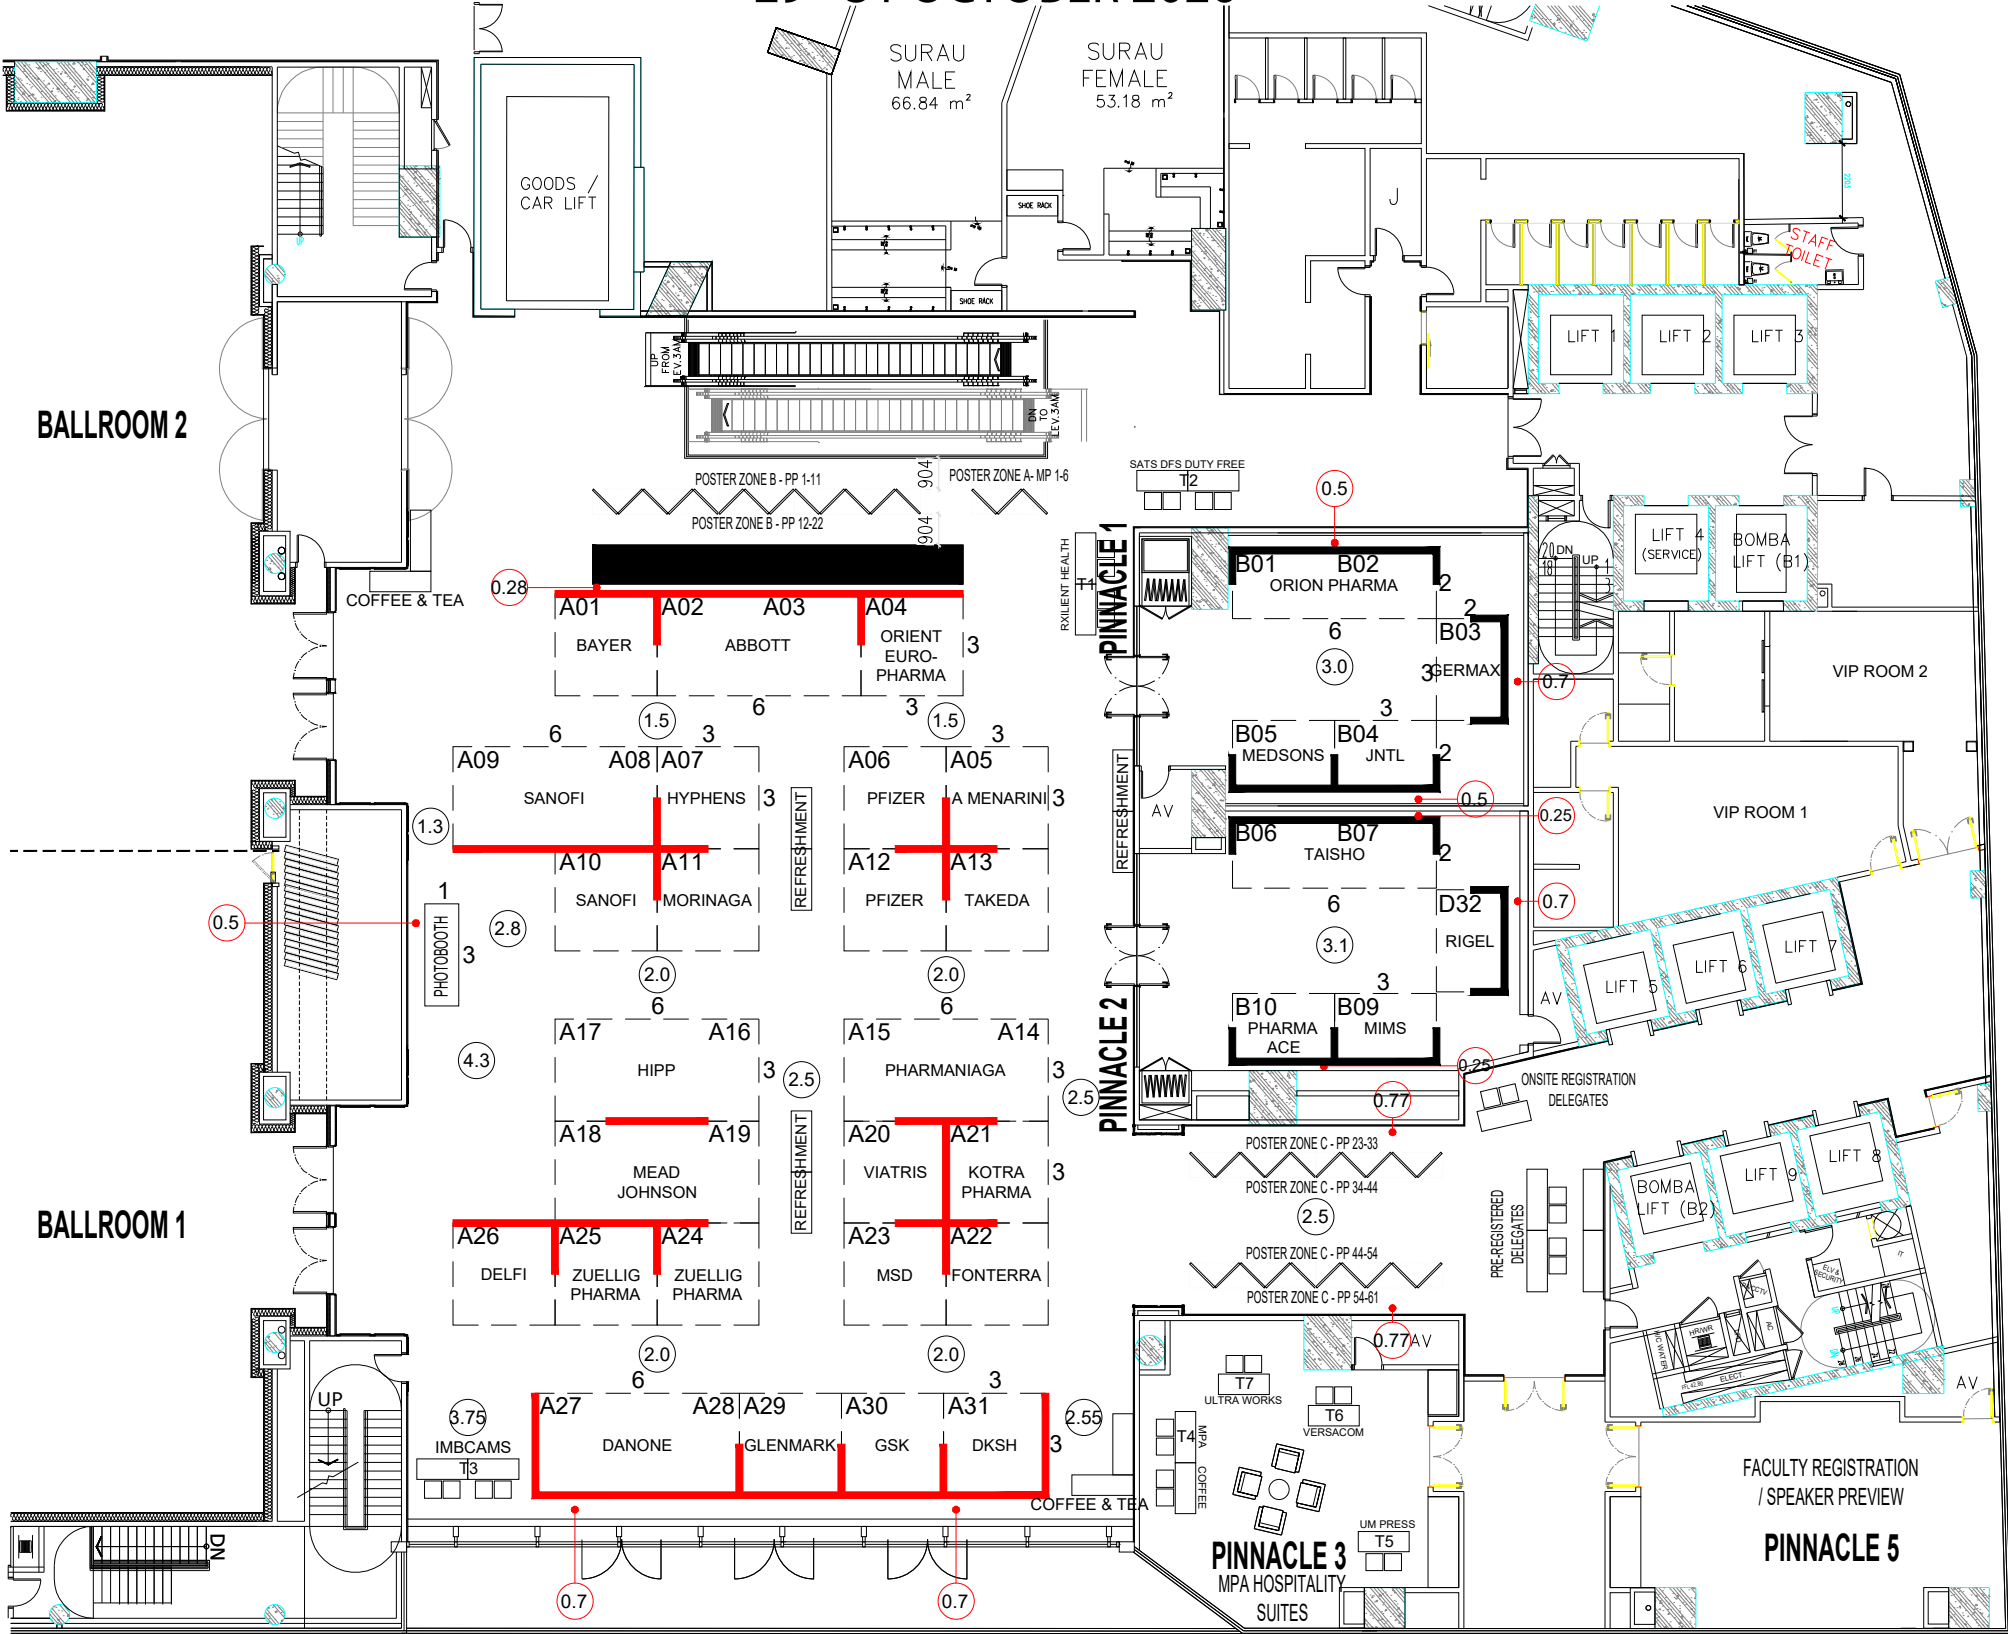

PROJECT / EXHIBITION / SHOW MPA 2026	SHOW PERIOD 28 - 30 OCT 2026	CLIENT Event Solution	 This design is copyright of Pico International (M) Sdn Bhd which cannot be reproduced or modified. Any unauthorised use in part or in whole is subject to prosecution. This drawing is subject to modification to suit construction purposes	PERSON-IN-CHARGE KIT YEE	REMARKS -	AMENDMENT	DATE	DRAWING TITLE LAYOUT PLAN
				SCALE -		R07	19052026	
						R08	21082026	
VENUE / ADDRESS SHERATON HOTEL PETALING JAYA	CITY / COUNTRY MALAYSIA	CLIENT APPROVED -	DATE -	DRAWN BY AZ	DATE 07112025	R09	26082026	PROJECT NUMBER IE12563164-999
						R10	07092026	
						R11	09092026	DRAWING NUMBER EPA/001-OA-R11
						R05	04032025	
						R06	10032025	